Permit #F00138988

FilmL.A., Inc.
6255 W Sunset Blvd, 12th Floor
Hollywood, CA 90028
t: (213)977-8600 - f: (213)977-8601
www.filmla.com

Summary Information

Permit No: F00138988 **Type of Permit:** FILMING **Release Date:** 06/20/2018

Production Company POMP & CLOUT LLC

Insured Company Name POMP & CLOUT LLC
Contact Phone No. 1 585-967-7721
Contact Phone No. 2
Fax
Address 119 INGRAHAM AVE, SUITE 409
BROOKLYN, New York 11237

Production Title WORTH IT

Type of Production Music Video

Producer Ryan Huffman

Director Miles Taylor

1st AD Ryan Huffman

Production Manager Ryan Huffman

FilmL.A. Coordinator Naomi Kajiyama

Location Manager Andrew Chennisi
Primary Phone Mobile - 713-858-6295
Secondary Phone Office - 858-761-1100

Location Assistant n/a n/a
Primary Phone Mobile - 000-000-0000
Secondary Phone

Fees

Posting Max	$552.00
Notification Charge	$164.00
FILMLA NON-REFUNDABLE FILM APPLICATION FEE	$660.00
LA CITY LANE AND STREET CLOSURE FEE	$312.00
LA CITY FIRE DEPARTMENT SPOT CHECK SURCHARGE	$85.00

Total Permit Fee $1,773.00

Number of Locations 1

NOT A PERMIT

FilmL.A., Inc.
6255 W Sunset Blvd, 12th Floor
Hollywood, CA 90028
t: (213)977-8600 - f: (213)977-8601
www.filmla.com

Summary Information — Location

Permit Number	F00138988	**Location Manager**	Andrew Chennisi
Production Company	POMP & CLOUT LLC	Primary Phone	Mobile - 713-858-6295
Insured Company	POMP & CLOUT LLC	Secondary Phone	Office - 858-761-1100
Production Title	WORTH IT		

Location Address 545 S Clarence St, Los Angeles, CA, 90033

Location Type Studio

Film Dates 6/21/2018 - 6/22/2018 06:00 - 05:00 1 day

Open or Closed to the Public Closed

Generic Conditions

*Certain service and personnel fees required by jurisdictional agencies are not collected by FilmL.A. Any such fees must be paid directly to the appropriate agency, and a separate invoice will be provided to the permittee.
*LA CITY AND/OR LA COUNTY FIRE CHECKLIST ATTACHED TO FINAL PERMIT. THE PERMITEE IS RESPONSIBLE FOR COMPLETING CHECKLIST PRIOR TO FILMING ACTIVITY AT THIS LOCATION. NON COMPLIANCE MAY RESULT IN ASSIGNMENT OF A FIRE OFFICER.
All travel lanes and bike lanes shall be closed per the WATCH manual.
Community Survey Obtained
Must Maintain 5' Clearance on Sidewalks/Walkways
Must maintain local/emergency access
No cast or crew parking on area streets
No interference with pedestrian traffic
Number of uniformed officers listed on the permit is a minimum requirement. Permittee remains responsible for deploying a sufficient number of uniformed officers to provide traffic and crowd control to ensure the safety of the film crew and the public.
Traffic control must be done in accordance w/MUTCD
Uniformed officers shall have a copy of the film permit in their possession and are required to confirm that all traffic control signage devices are in place.

Please see attached documents
Pomp.Worth.138988.AL.pdf
Pomp.Worth.138988.ClarenceFull2.pdf

Equipment on Location

Type	Quantity
5 or 10 ton trucks	3
Cast/Crew vehicles	80
Cube Trucks	4
Generator	1
Motor Homes	1
Stakebed Trucks	1

Personnel on Location

Type	Quantity
Cast	41
Crew	45
Off-Duty/Retired LAPD Officer(s)	2
Spot Check	1

NOT A PERMIT

FilmL.A., Inc.
6255 W Sunset Blvd, 12th Floor
Hollywood, CA 90028
t: (213)977-8600 - f: (213)977-8601
www.filmla.com

Summary Information — Location

Permit Number F00138988
Production Company POMP & CLOUT LLC
Insured Company POMP & CLOUT LLC
Production Title WORTH IT

Location Manager Andrew Chennisi
Primary Phone Mobile - 713-858-6295
Secondary Phone Office - 858-761-1100

Vans	2

Filming Activities Atmospheric Smoke Effects; Equipment on property; Equipment on sidewalk, in curb lane & across street; Exterior establishing shots; Exterior models against scenery; Handheld equipment; Interior and exterior dialogue; Interior and exterior motion without sound; Interior models against scenery; Interior Performance and Playback; Motion control rig in middle of the street; Exterior performance and playback 1000-2200 hrs only;

Jurisdiction **Political:** Los Angeles City - Council District 14 **Police:** Los Angeles Police Department **Fire:** Los Angeles City

Thomas Guide **Page:** 634 **Grid:** J5

Approvals

LOS ANGELES CITY POLICE DEPARTMENT	Gabriel Aleman
FILML.A. CLOSURES	Adrian Fayad
LOS ANGELES CITY DEPARTMENT OF PUBLIC WORKS	Cairo Hunter

Coordinator Note Equipment vehicles may park on one side of the street only (except within BPW-approved full closures)

Parking

Base Camp Location Type : Other Location	1600 E 6th St, Los Angeles, CA, 90023	**Crew Parking** Location Type : Other Location	1600 E 6th St, Los Angeles, CA, 90023

Posting "No Parking" signs B/S S. CLARENCE ST., EAGLE ST - 6TH ST

Approximate Footage more than 1800 **Log Number** 206091

Date(s) 6/21/2018 to 6/22/2018 **Time(s)** 00:00 to 00:00

Lane / Full Closure FULL CLOSURE OF S. CLARENCE ST., EAGLE ST. - E 6TH ST. (SOFT CLOSURES AT E 4TH ST & LANFRANCO ST)

Approximate Footage 0 - 300

Date(s) 6/21/2018 to 6/22/2018 **Time(s)** 10:00 to 05:00

NOT A PERMIT

APPOINTMENT OF FILM THIS PRODUCTION SERVICES, INC. AS AUTHORIZED AGENT AND REPRESENTATIVE

I certify that I am a representative of Pomp&Clout (Name of "Principal" / Production Company) ("Principal") and am authorized to enter into binding contractual agreements on Principal's behalf provided Principal has pre-approved such agreements. I further certify that I am authorized by principal to appoint other representatives and agents for Principal and to give such representatives and agents authority to enter into and bind Principal to agreements relating to the issuance and compliance with location film (e.g. theatrical, television, commercial, and other motion picture filming) and still photographic permits, including the permits themselves and any riders to such permits. Acting on the behalf of Principal in my capacity as it's authorized representative, I appoint Film This Production Services, Inc. (a.k.a. Film This) and it's employees and agents ("Film This") as Principal's authorized representatives and agents to apply for and receive location film (e.g. theatrical, television, commercial, and other motion picture filming) and still photographic permits on behalf of Principal through the *FILML.A., INC.* for any city , county or other jurisdiction where *FILML.A., INC.* operates, in accordance with Principal's instructions, to negotiate, discuss, accept, modify, agree to bind the Principal to the terms and conditions of such permits (including any restrictions and/or community guidelines applicable to any such permit) and to execute such permits on behalf of Principal. Principal understands, acknowledges and agrees that it (and/or it's insurer) remains responsible for liable and all obligations imposed by or incidental to any permit or rider issued to Principal signed by an employee or agent of (including any coordinator, runner or messenger used by) Film This. Principal further agrees to comply with the terms and conditions of any such permits and hereby appoints Film This as an authorized representative to facilitate compliance with such terms and conditions following issuance of such permits and to enter into agreements for Principal with respect thereto. Any person, City, agency, entity or organization (including *FILML.A., INC.* and any city, county or other jurisdiction where *FILML.A., INC.* operates) may rely on this appointment and not need obtain any further authorization for any act described herein. An original or faxed copy of this appointment shall be sufficient and may be treated as an original for all purposes. The appointment may be revoked by Principal at anytime in writing delivered to *FILML.A., INC.*, but in any case shall expire one (1) year from the date of execution set forth below.

I declare under penalty of perjury under the laws of the State of California that I am authorized to appoint Film This as an agent for Principal and based on that authority I hereby appoint Film This as Principal's agent as set forth herein.

Dated 06/20/18

By _____
Representative's Signature

Pomp&Clout	119 Ingraham St #409
Name of "Principal" (Production Company)	Principal's Address
Ryan Huffman	Brooklyn, NY 11237
Print Princpal Representative's Name	City, State, Zip Code
Producer	858-761-1100
Representative's Title (i.e. UPM, Loc Mgr)	Principal's Telephone Number

NOT A PERMIT

Permit #E0013898

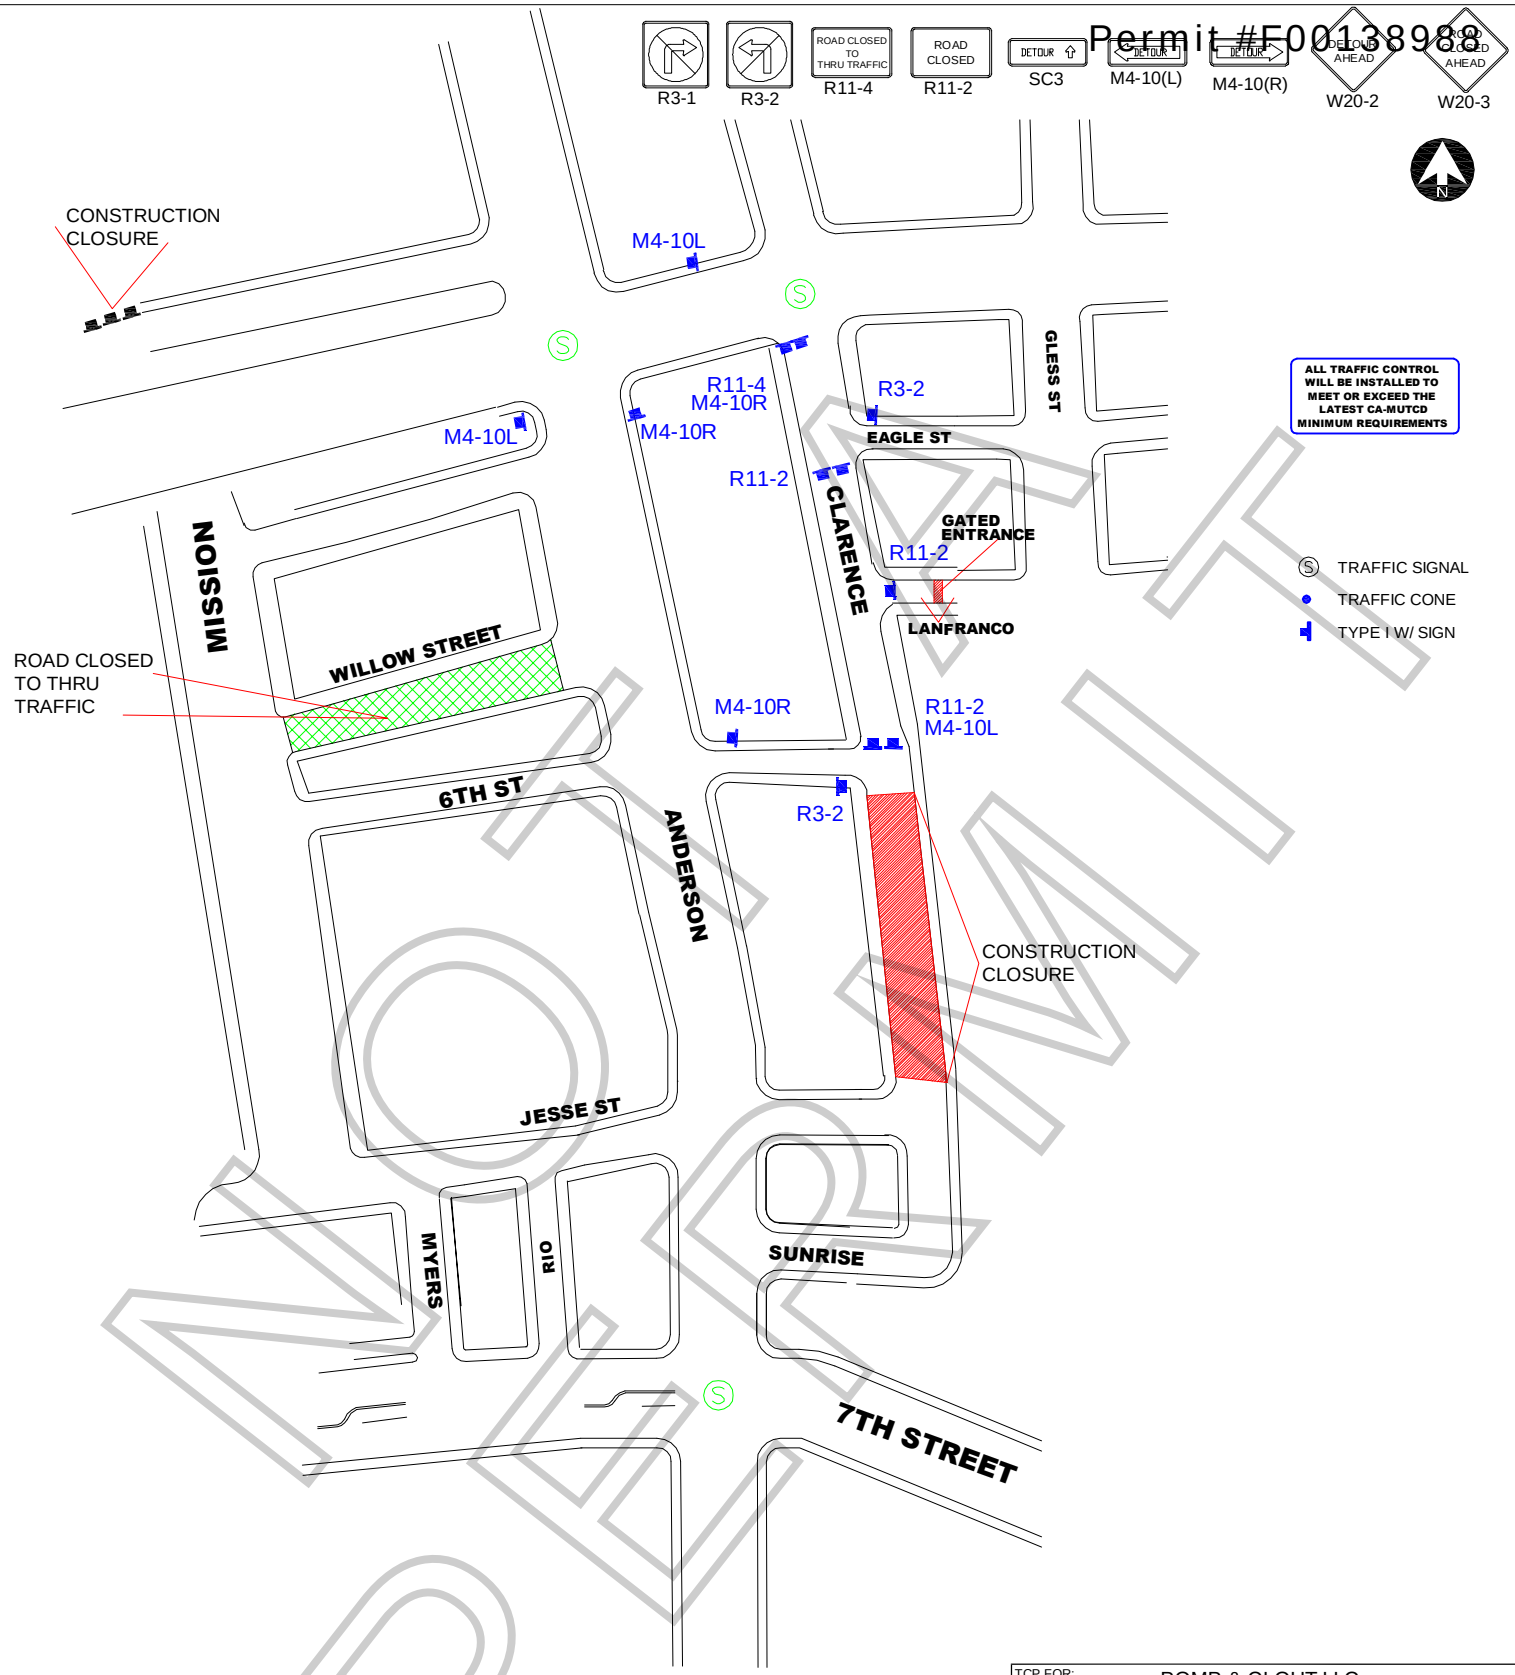

NOT A PERMIT

WORK ZONE TRAFFIC CONTROL PLAN
GENERAL NOTES

1. DATE/TIME: 6-21-18 FROM 10:00 HOURS TO 6-22-18 05:00 HOURS.

2. ALL SIGNING, STRIPING, AND TRAFFIC CONTROL DEVICES SHALL CONFORM TO THE (CURRENT) STATE OF CALIFORNIA DEPARTMENT OF TRANSPORTATION (CALTRANS) STANDARD PLANS AND STANDARD SPECIFICATIONS , CALIFORNIA MUTCD , AND ANY ADDENDUMS THERETO, AND AS SHOWN ON THESE PLANS, SYMBOLS AND ABBREVIATIONS USED ARE SHOWN ON CALTRANS STANDARD PLANS.
3. THERE WILL BE NO INTERFERENCE WITH TRAFFIC SIGNALS OR CROSSWALKS.
4. CONES WILL BE 28" MINIMUM HEIGHT AND HAVE REFLECTORIZED SLEEVES FOR NIGHT WORK.
5. POLICE WILL DIRECT TRAFFIC IF NECESSARY.

TCP FOR:	POMP & CLOUT LLC: "WORTH IT"
LOCATION:	FULL STREET CLOSURE OF CLARENCE ST BTWN 6TH ST TO EAGLE ST LOS ANGELES, CALIFORNIA
CONTACT:	TRISHA HUGUEZ OFFICE# 213-763-9000 ANDREW CHENNISI PH# 713-858-6295
	JCL TRAFFIC SERVICES (213) 622-9775 C31-CA Lic # 805357
DATE / REVISIONS	DRAFTER: MARIO MENJIVAR SCALE: N.T.S. FILM LA: NK